FOR CONSTRUCTION

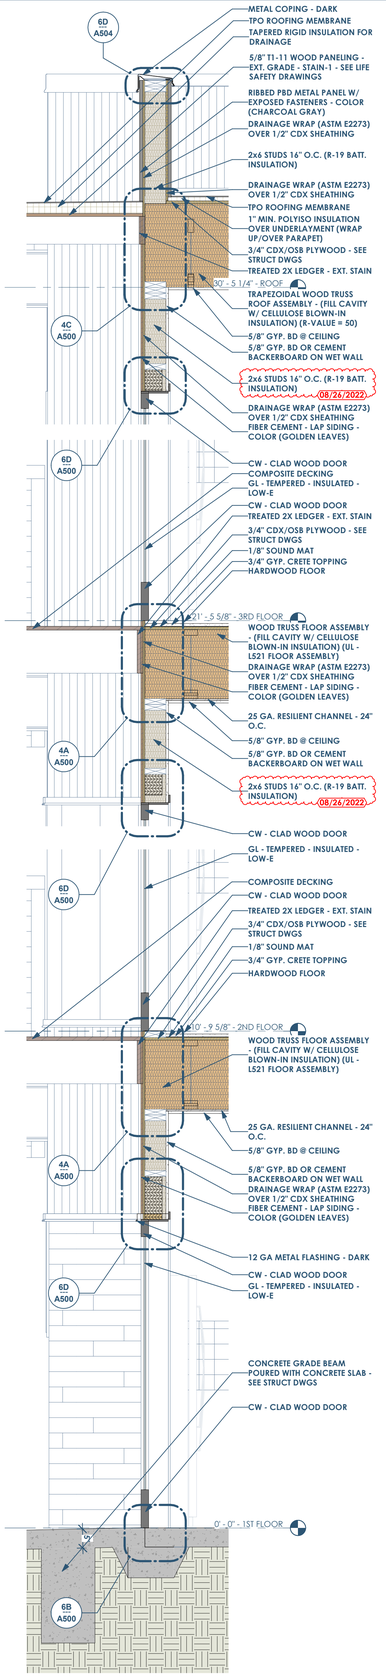


6A A400 BUILDING SECTION - THRU SMALL STUDIO - LOOKING EAST - @ PARAPET WALL
3/4" = 1'-0"

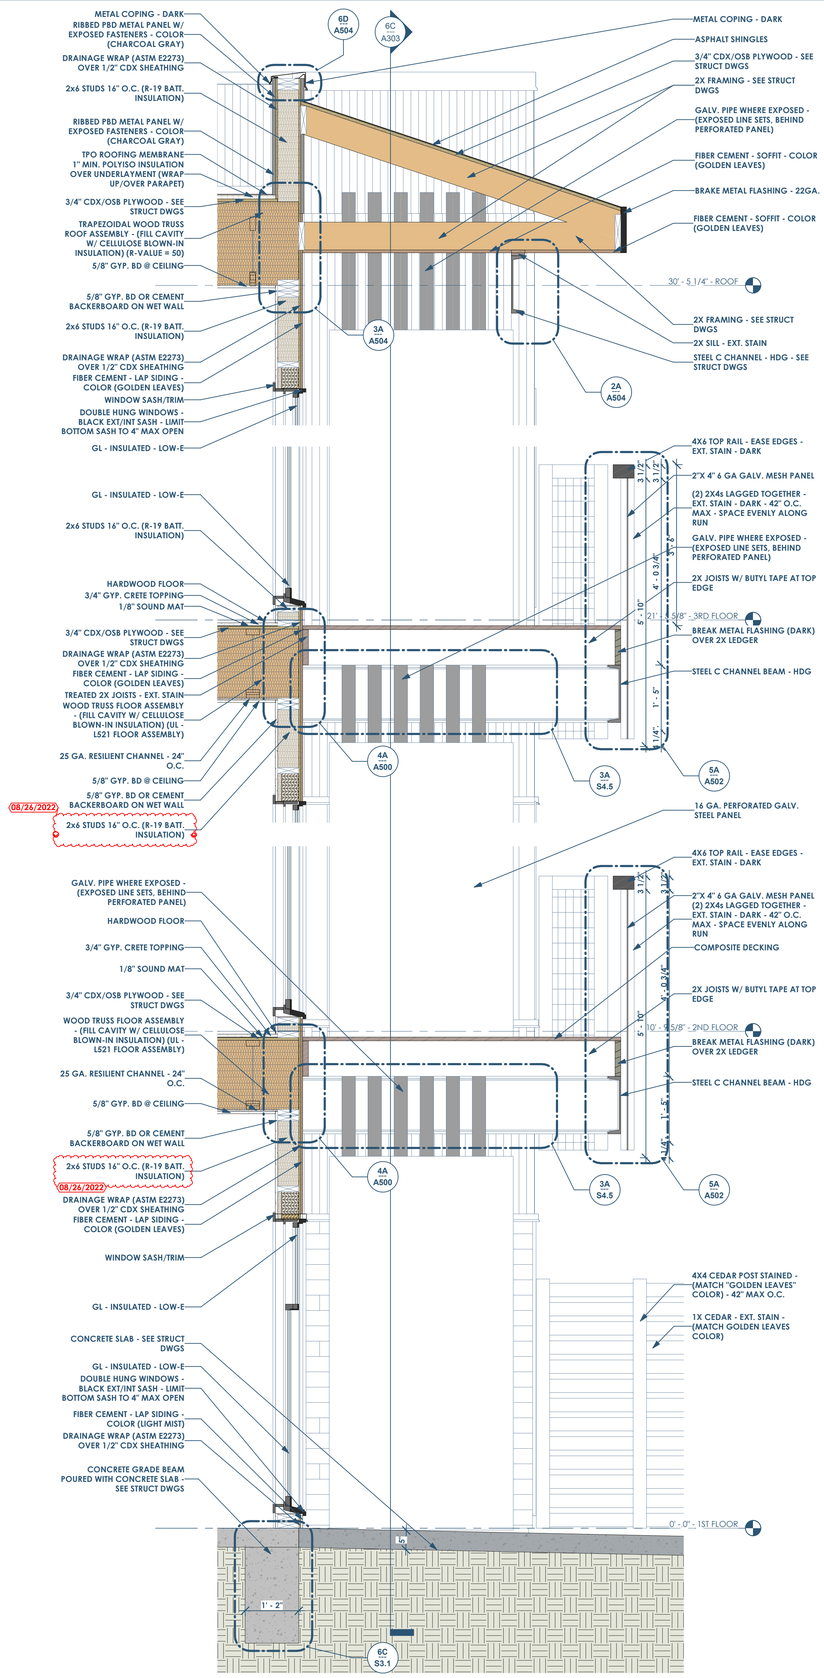


4A A400 WALL SECTION - SOUTH BALCONY
3/4" = 1'-0"

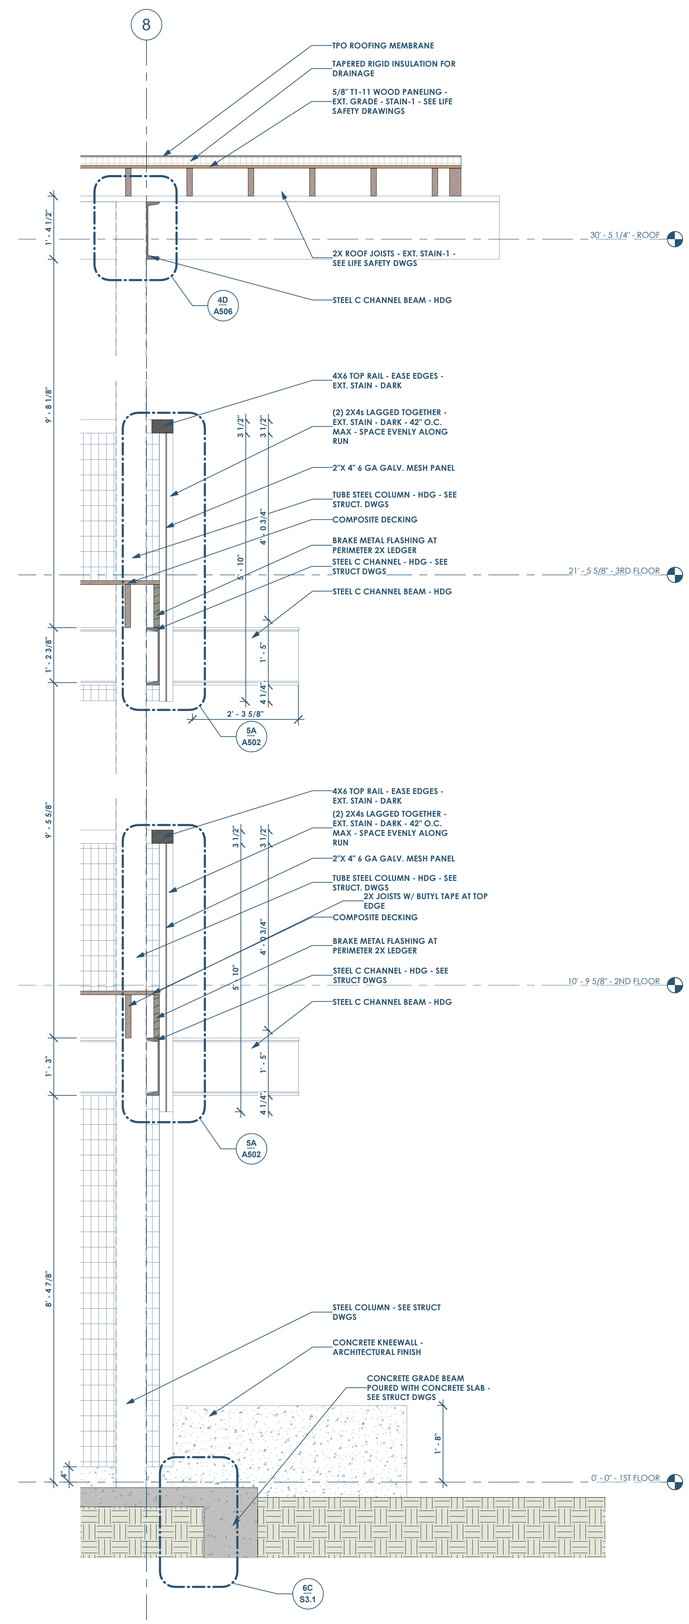


2A A400 WALL SECTION - THRU BALCONY - RAILING
3/4" = 1'-0"


RENOVATION Wranglers
**Owner:** Renovation Wranglers
102 E 26th St
Bryan, TX 77803
Katieneason@me.com | 979.450.9969

LKB ARCHITECTURE
**Architect of Record:** LKB Architecture
2929 Allen Pkwy Suite 200
Houston, TX 77019
lisa@lkbarchitecture.com | 713.425.3076

DUDLEY
**Structural:** Dudley
Firm# 18677
6102 Imperial Loop Drive
College Station, TX 77845
oorieka@dudleyeng.com | (979) 777-0720

AMC ENGINEERS
**MEP:** AMC Engineers
Texas Firm #9441
508 E Jackson St # 552
Burnet, TX 78611
info@amcengineers.com | 512.535.6427


REGISTERED ARCHITECT
LISA B. BIXLER
22039
STATE OF TEXAS

8.26.22


openingdesign
**Architect:** OpeningDesign
17 S Fairchild | FL 7
Madison, WI 53703
ryan@openingdesign.com | 773.425.6456


| Date | Description |
|---|---|
| 06/10/2022 | Issued for Permit |
| 08/26/2022 | Permit Revisions |

This project, like most OpeningDesign's projects, is open source (Attribution-ShareAlike 4.0 International--CC BY-SA 4.0)--freely available to any party for future use, assuming the terms such as Attribution and ShareAlike are honored.

WALL SECTIONS

MARCO POLO - 101 W 33RD STREET - CITY OF BRYAN TOWNSITE, BLOCK 96, LOT 3-5 & PT OF 6 & PT OF ALLEY - BRYAN, TX 77803

A400

D:\Dropbox\Office_CD\Habitu Portfolio\Models and CAD\LKB_W 33rd_D_Revit.rvt
8/26/2022 2:55:53 PM